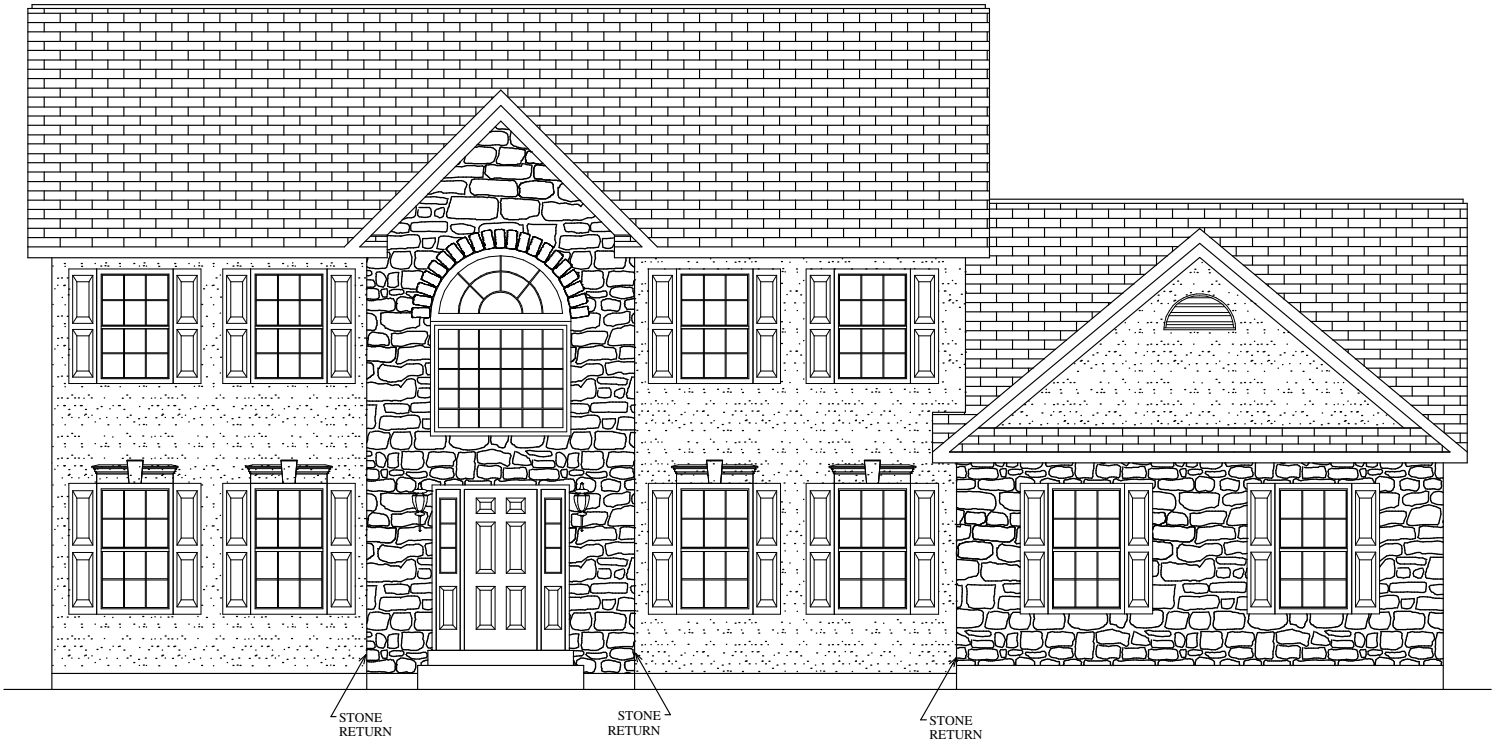

FRONT ELEVATION
FORINO - ST. PAUL -
CRICKET SLOPE FARMS
2872 SQ.FT.

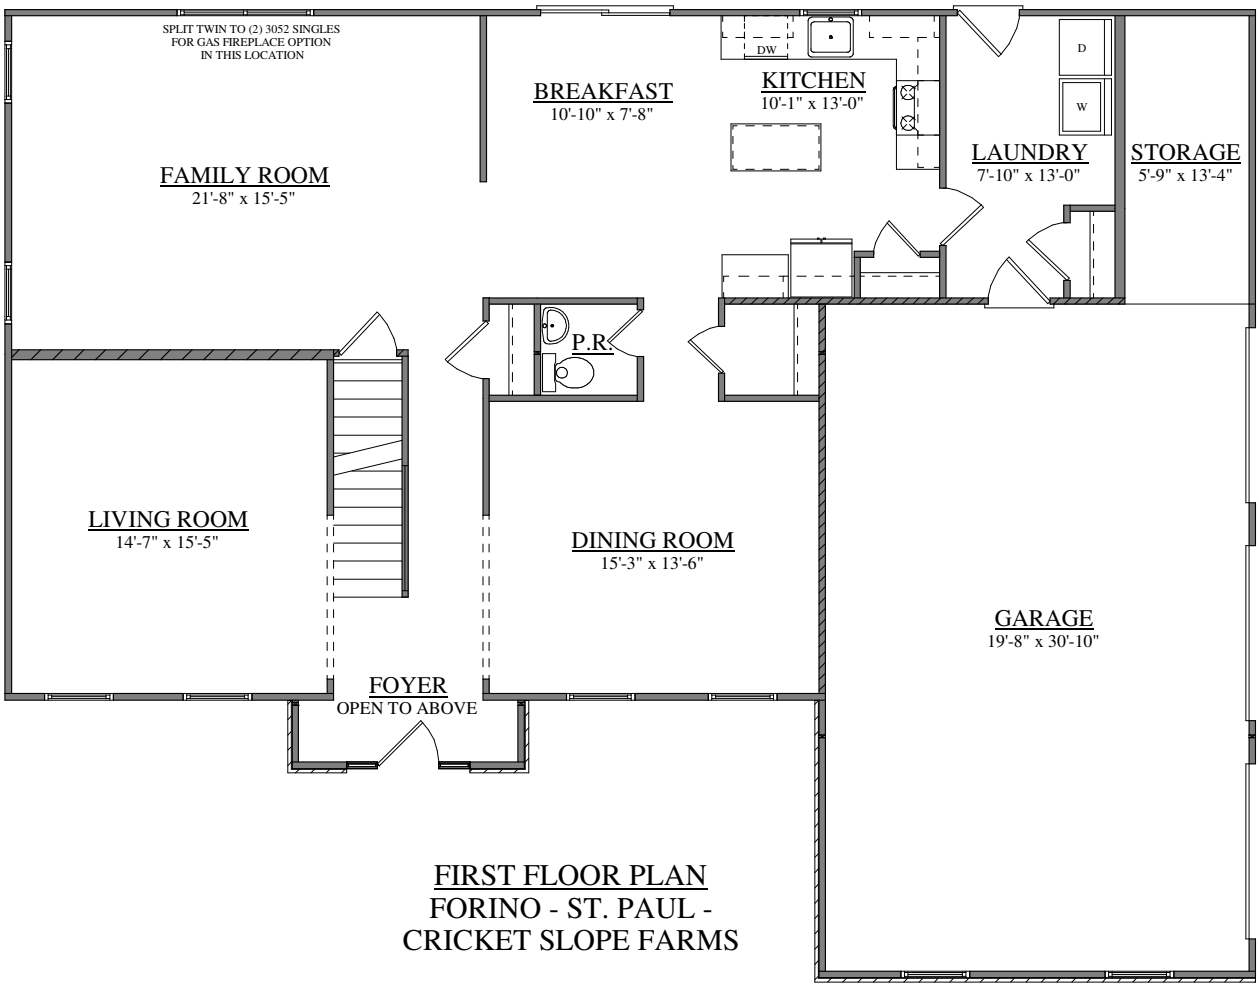

FIRST FLOOR PLAN
FORINO - ST. PAUL -
CRICKET SLOPE FARMS

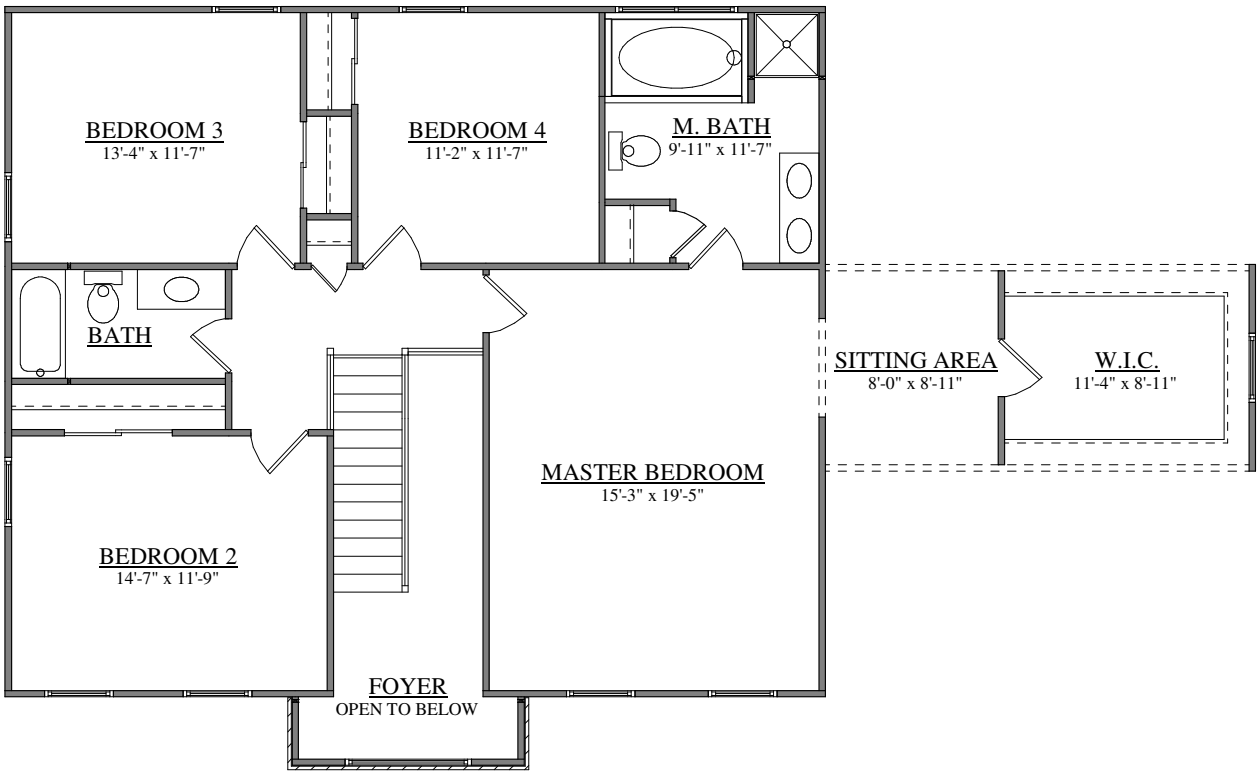

SECOND FLOOR PLAN
FORINO - ST. PAUL -
CRICKET SLOPE FARMS